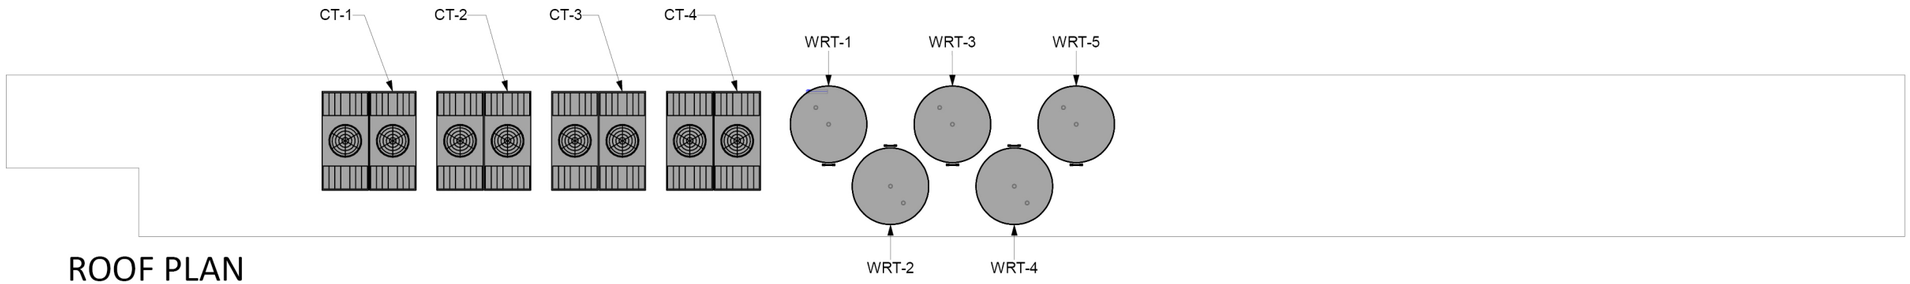

ROOF PLAN

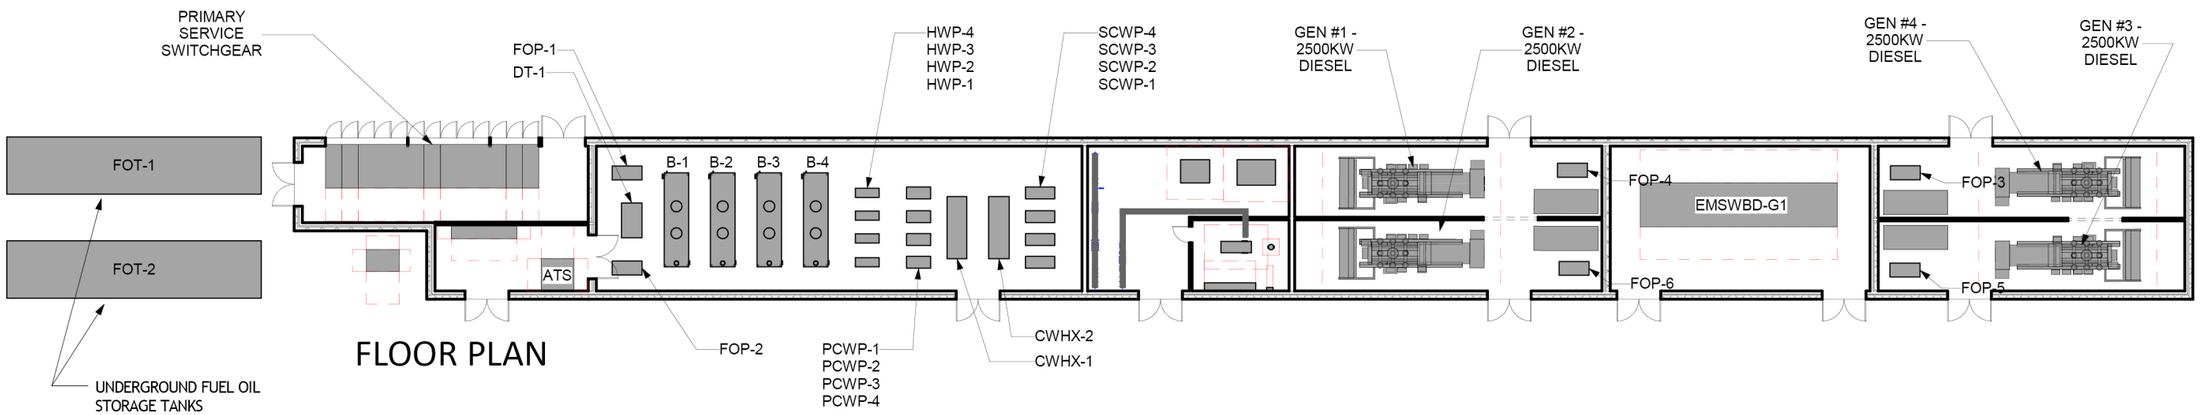

FLOOR PLAN

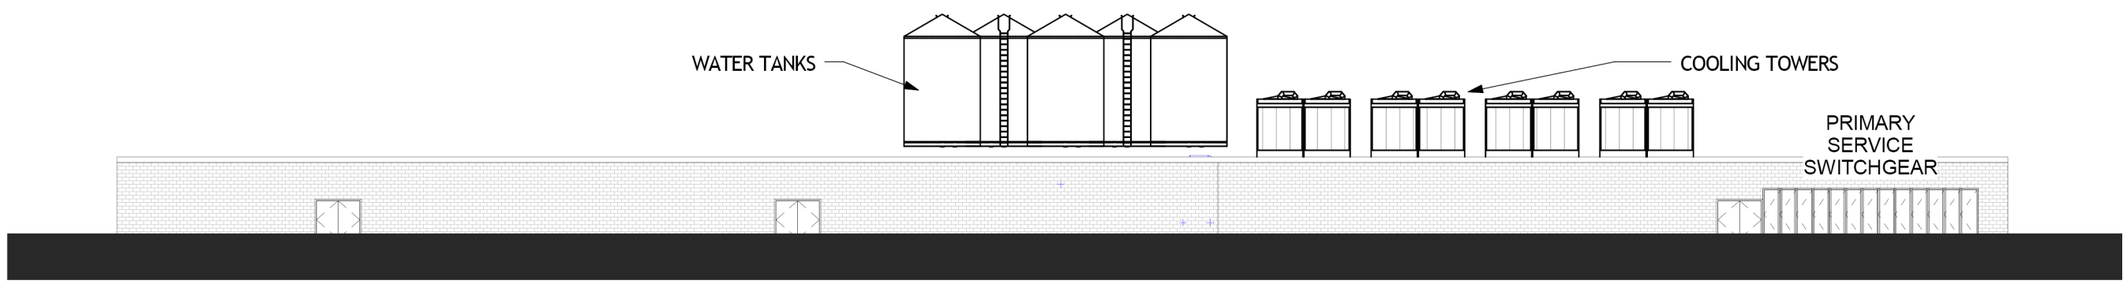

ELEVATION (LOOKING NORTH)