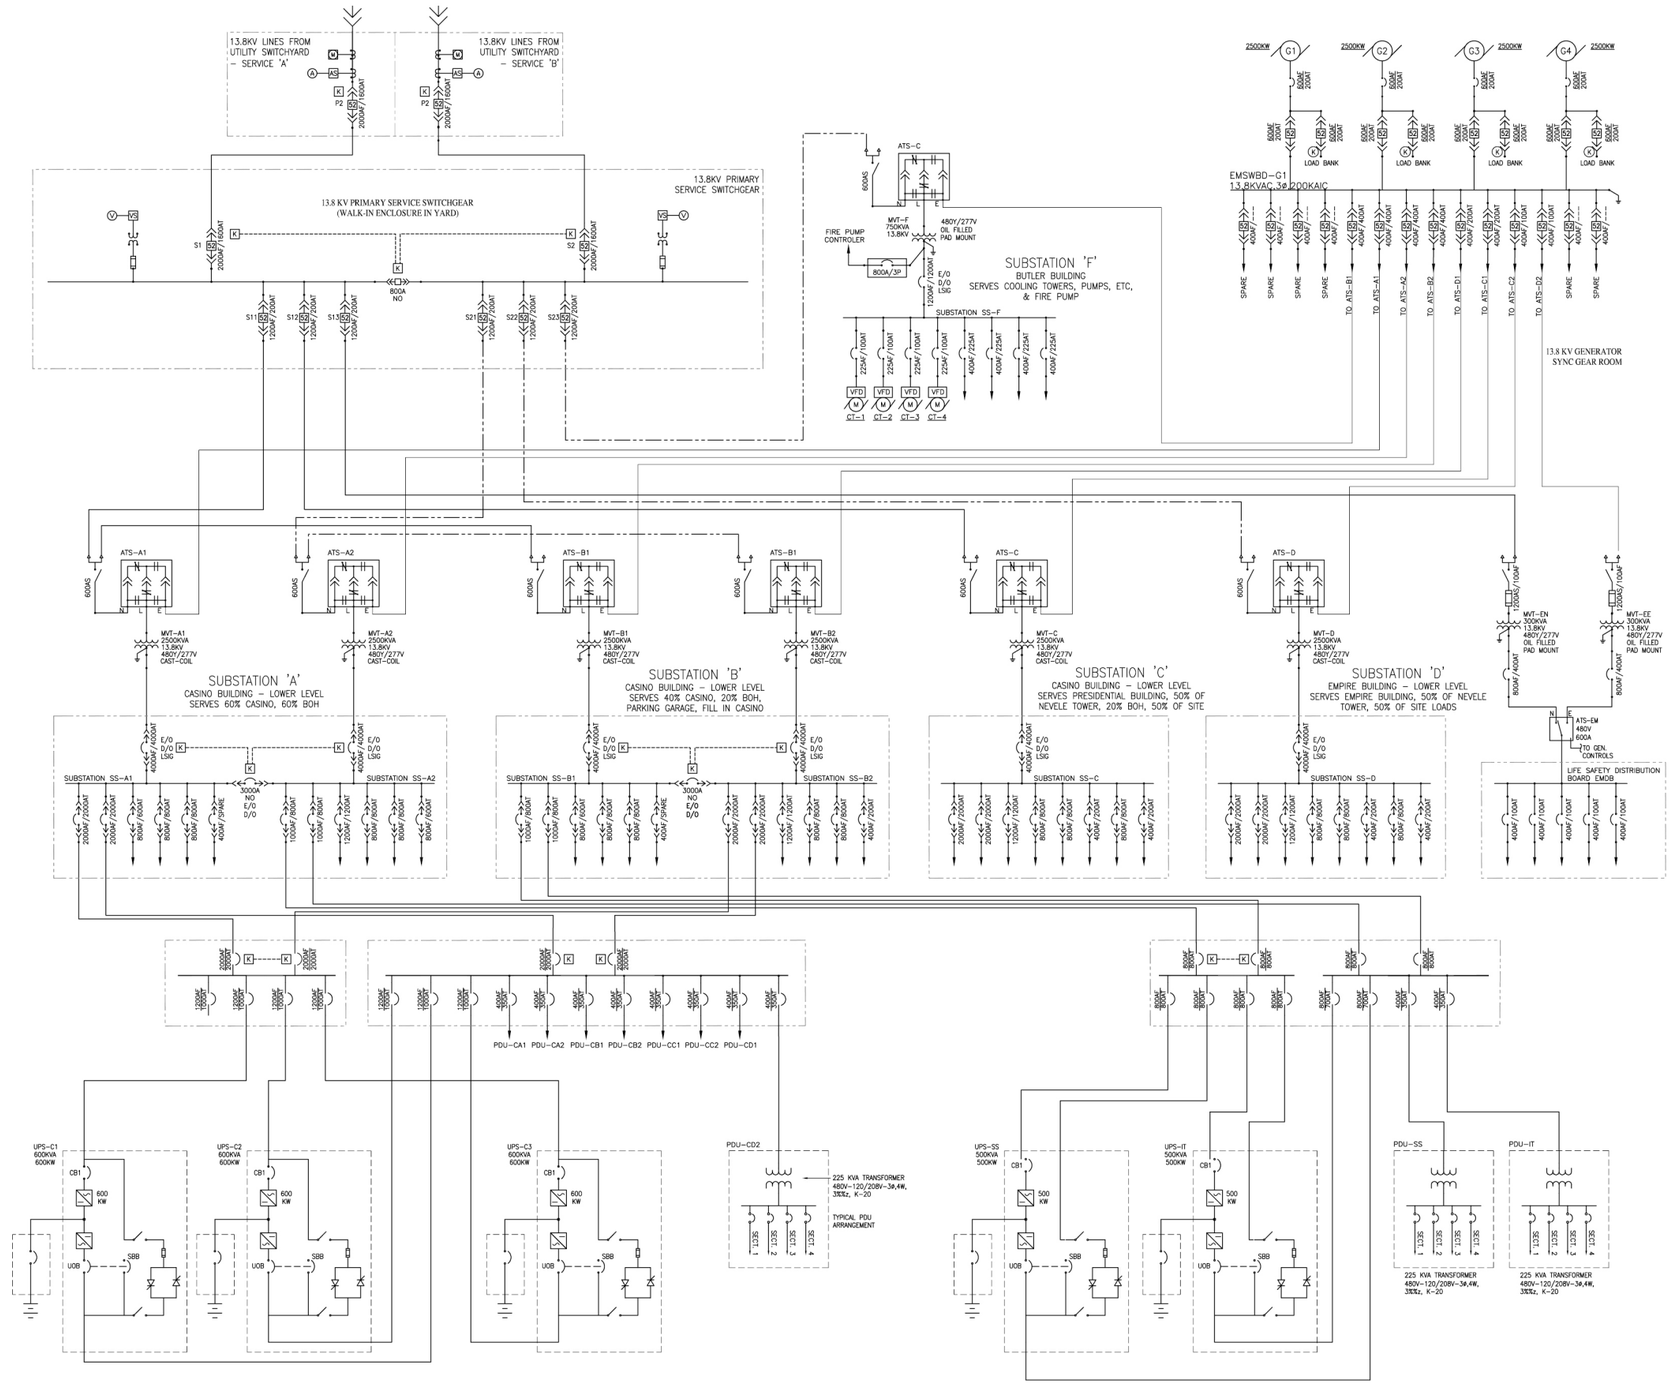

ELECTRICAL SINGLE-LINE DIAGRAM

VIII.C.16. C ELECTRICAL SINGLE-LINE DIAGRAM

06.30.2014

NEVELE RESORT CASINO SPA