top one inch to be trimmed

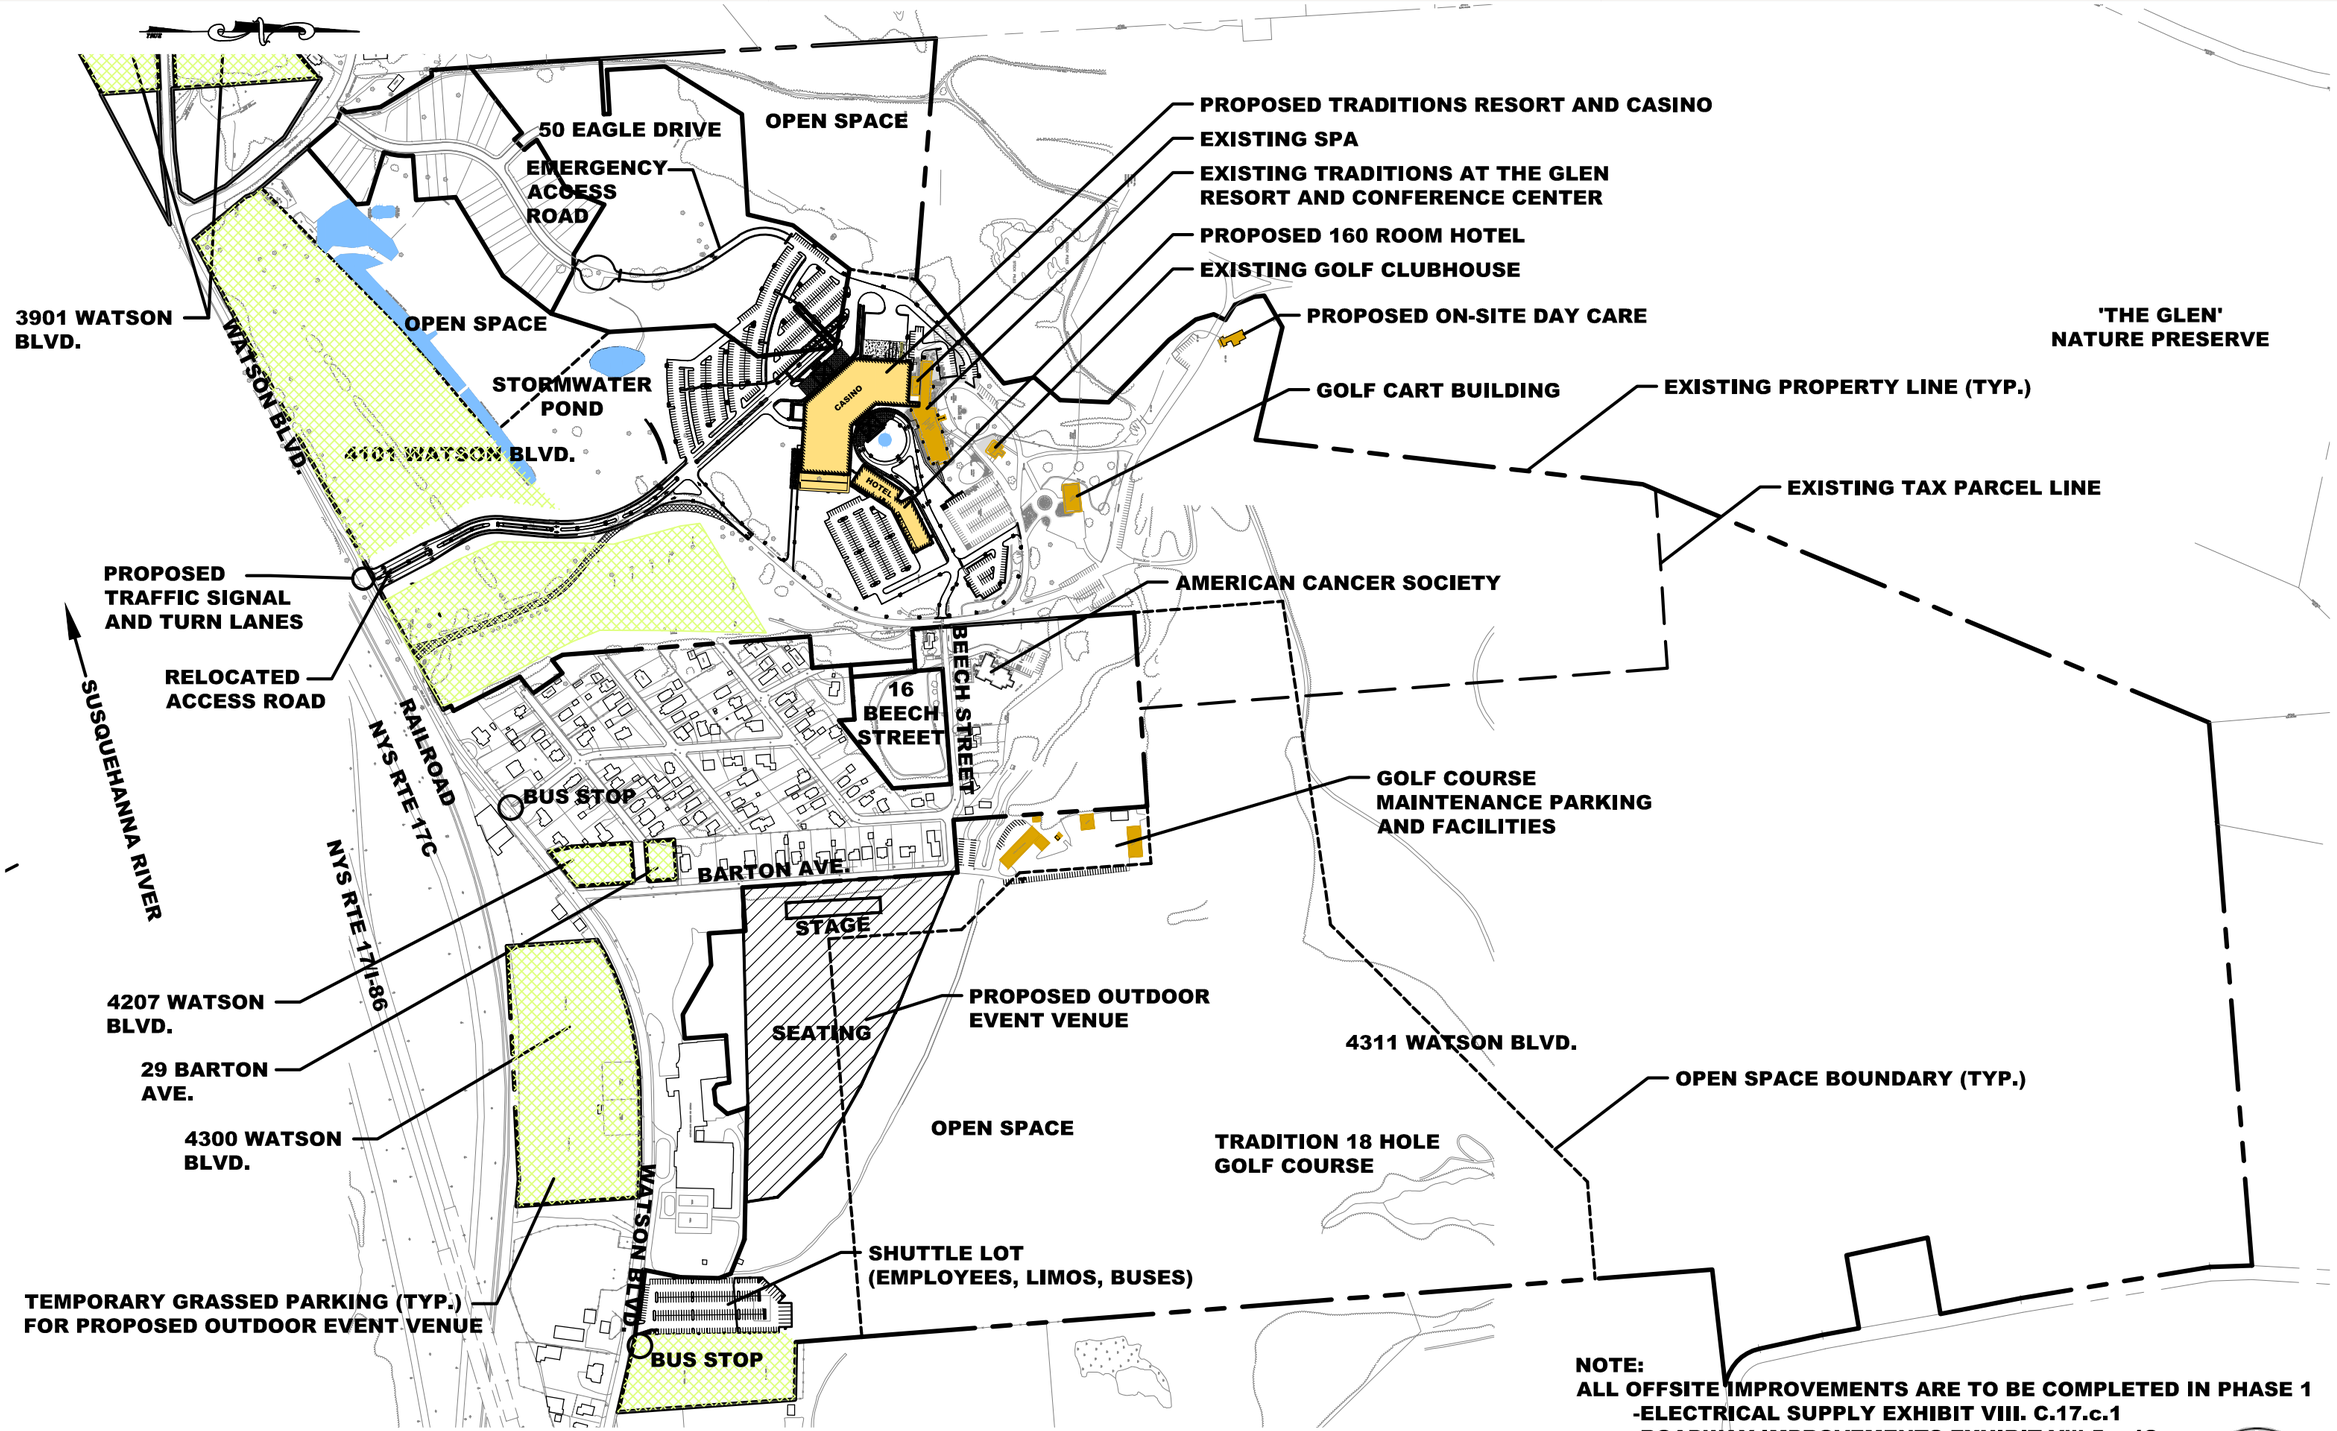

NOTE:
ALL OFFSITE IMPROVEMENTS ARE TO BE COMPLETED IN PHASE 1
-ELECTRICAL SUPPLY EXHIBIT VIII. C.17.c.1
-ROADWAY IMPROVEMENTS EXHIBIT Viii.5.a.12

EXHIBIT: VIII.C.5.a.1.a
SITE PLAN (OVERALL)

SCALE: 1" = 500'
JUNE 30, 2014 rev: x

URDA ENGINEERING, PLLC

TRADITIONS Resort & Casino