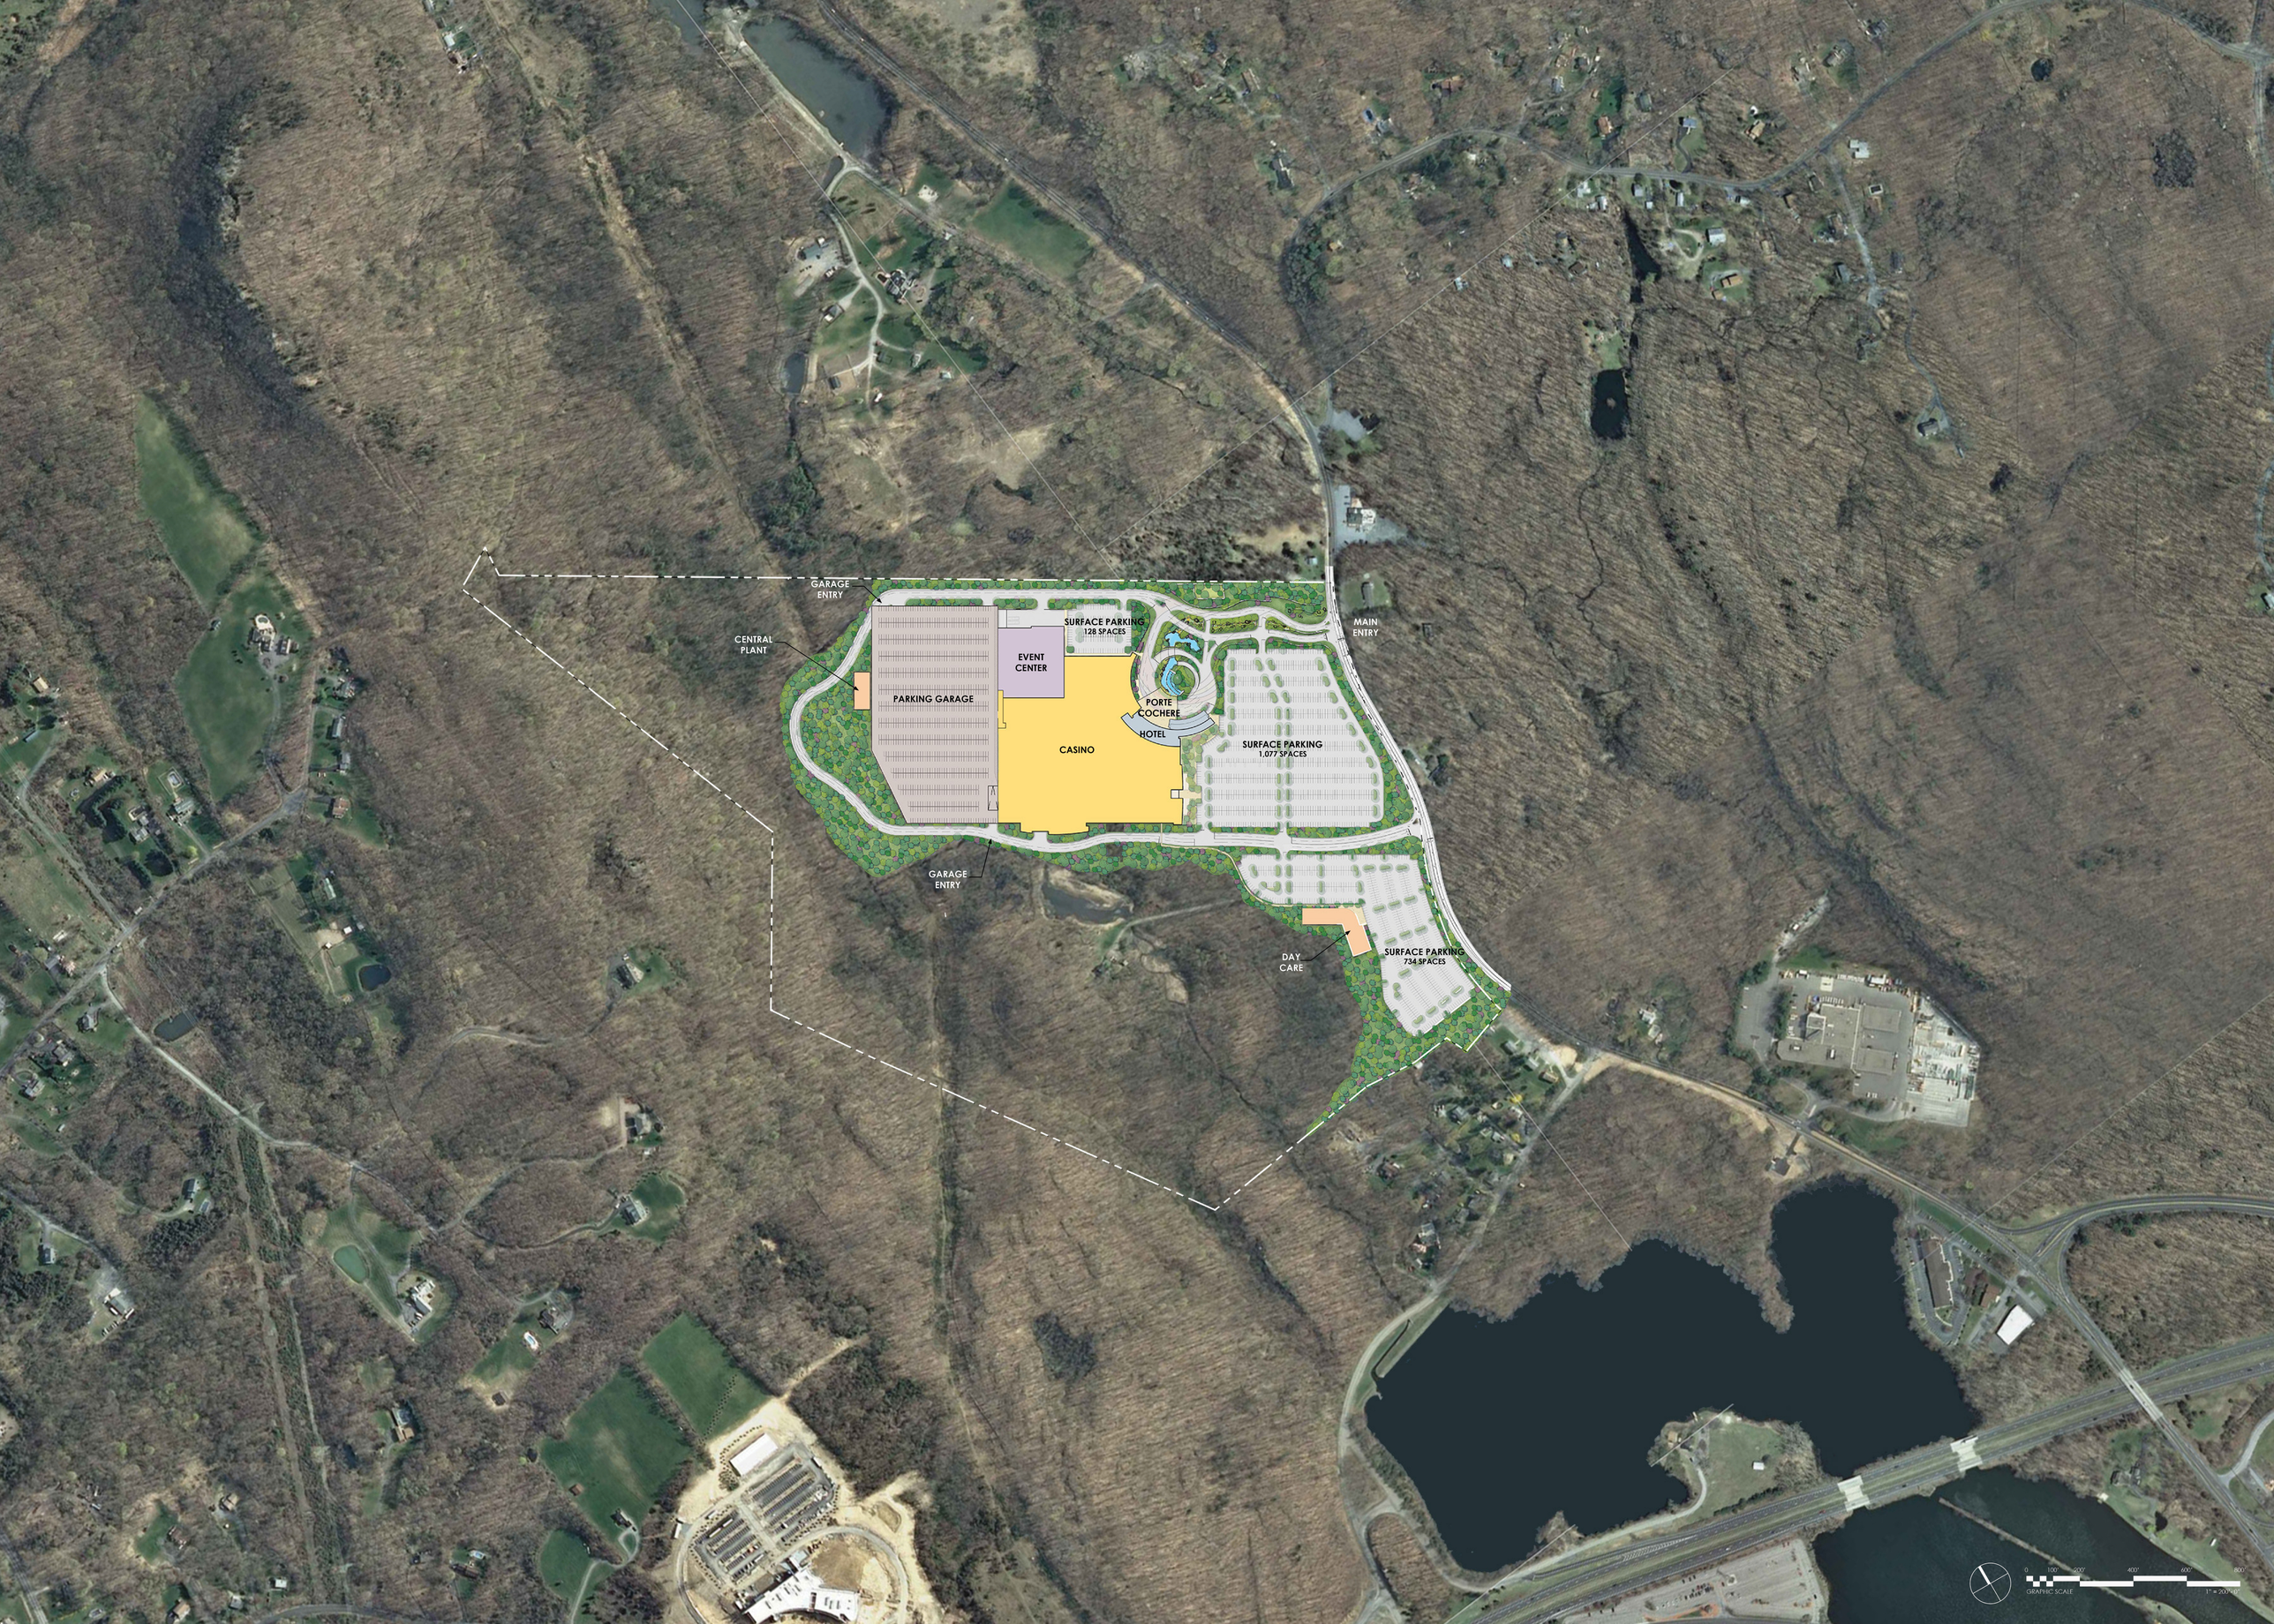
GARAGE ENTRY
CENTRAL PLANT
PARKING GARAGE
EVENT CENTER
SURFACE PARKING
128 SPACES
CASINO
PORTE COCHERE
HOTEL
MAIN ENTRY
SURFACE PARKING
1,077 SPACES
GARAGE ENTRY
DAY CARE
SURFACE PARKING
734 SPACES
0
100'
200'
400'
600'
800'
GRAPHIC SCALE
1" = 200'-0"