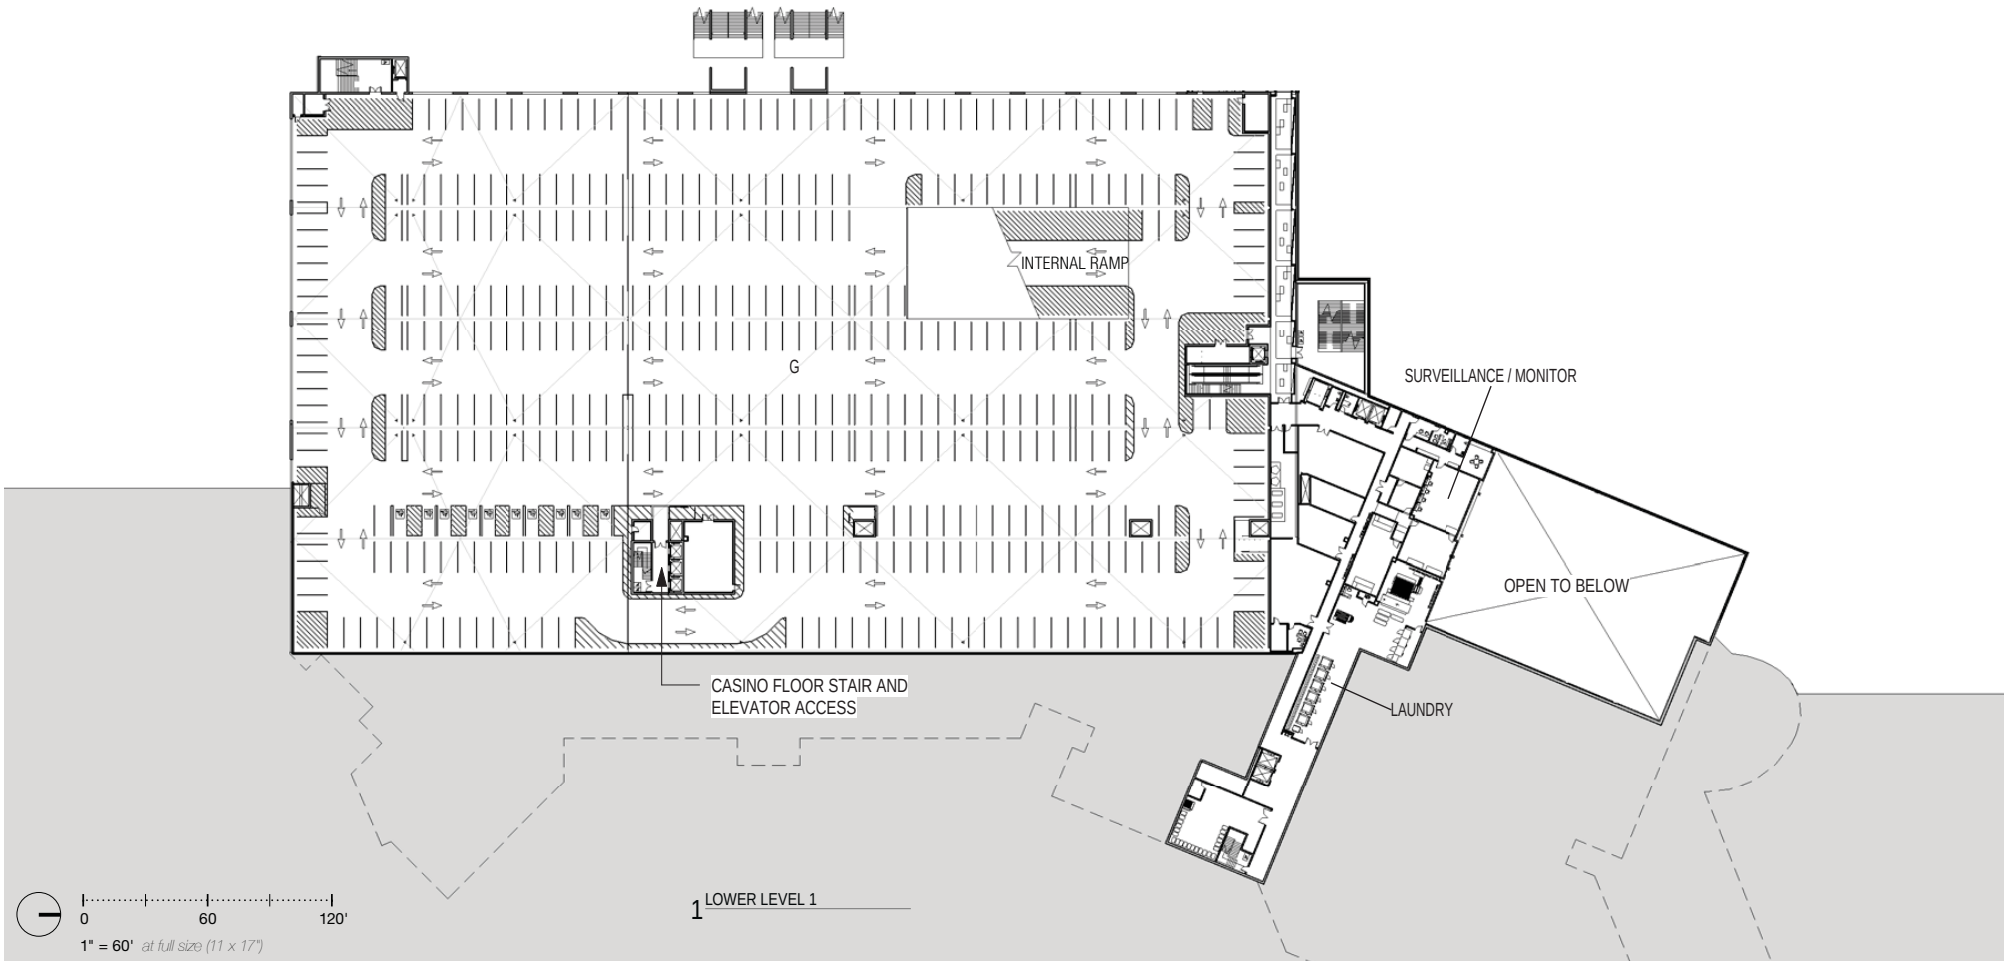

MONTREIGN
RESORT CASINO

GARAGE PLANS - ALTERNATIVE #1
1 of 3

ATTACHMENT VIII.C.5.a.-6-ALT-1

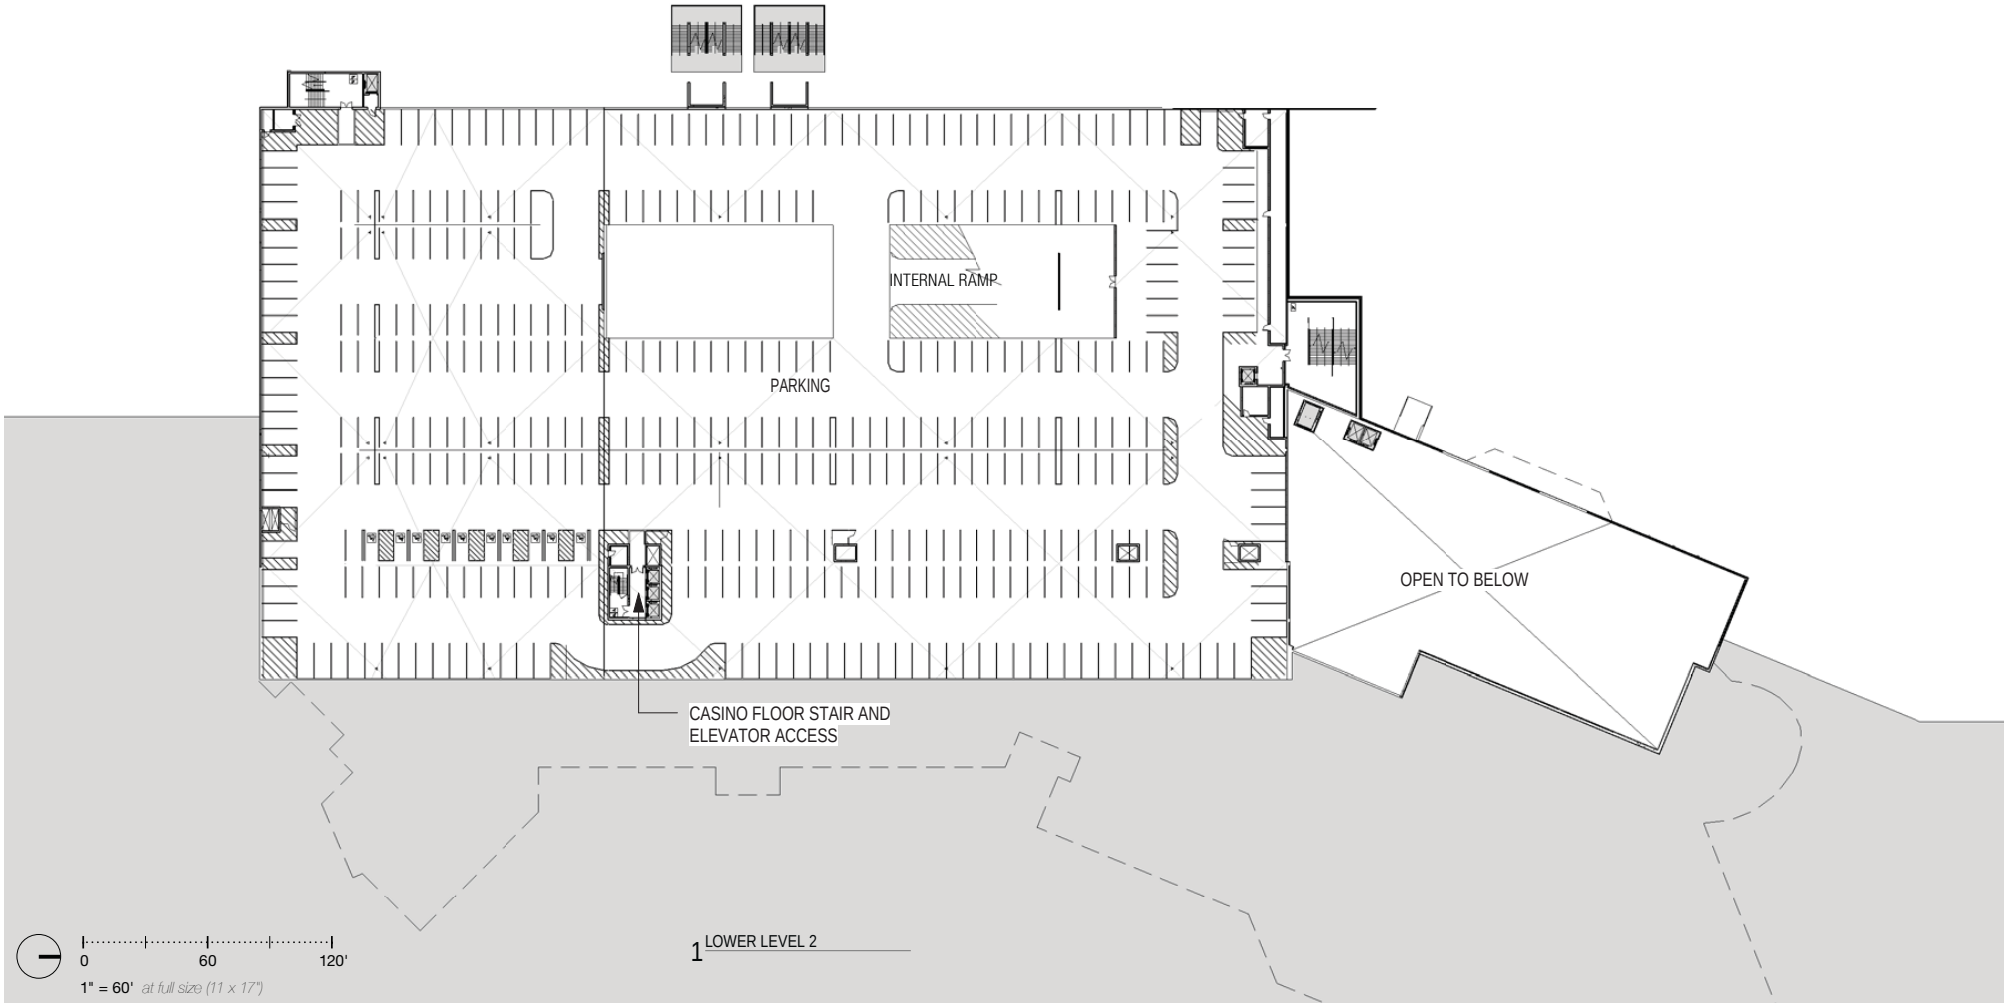

MONTREIGN
RESORT CASINO

GARAGE PLANS - ALTERNATIVE #1
2 of 3

ATTACHMENT VIII.C.5.a.-6-ALT-1

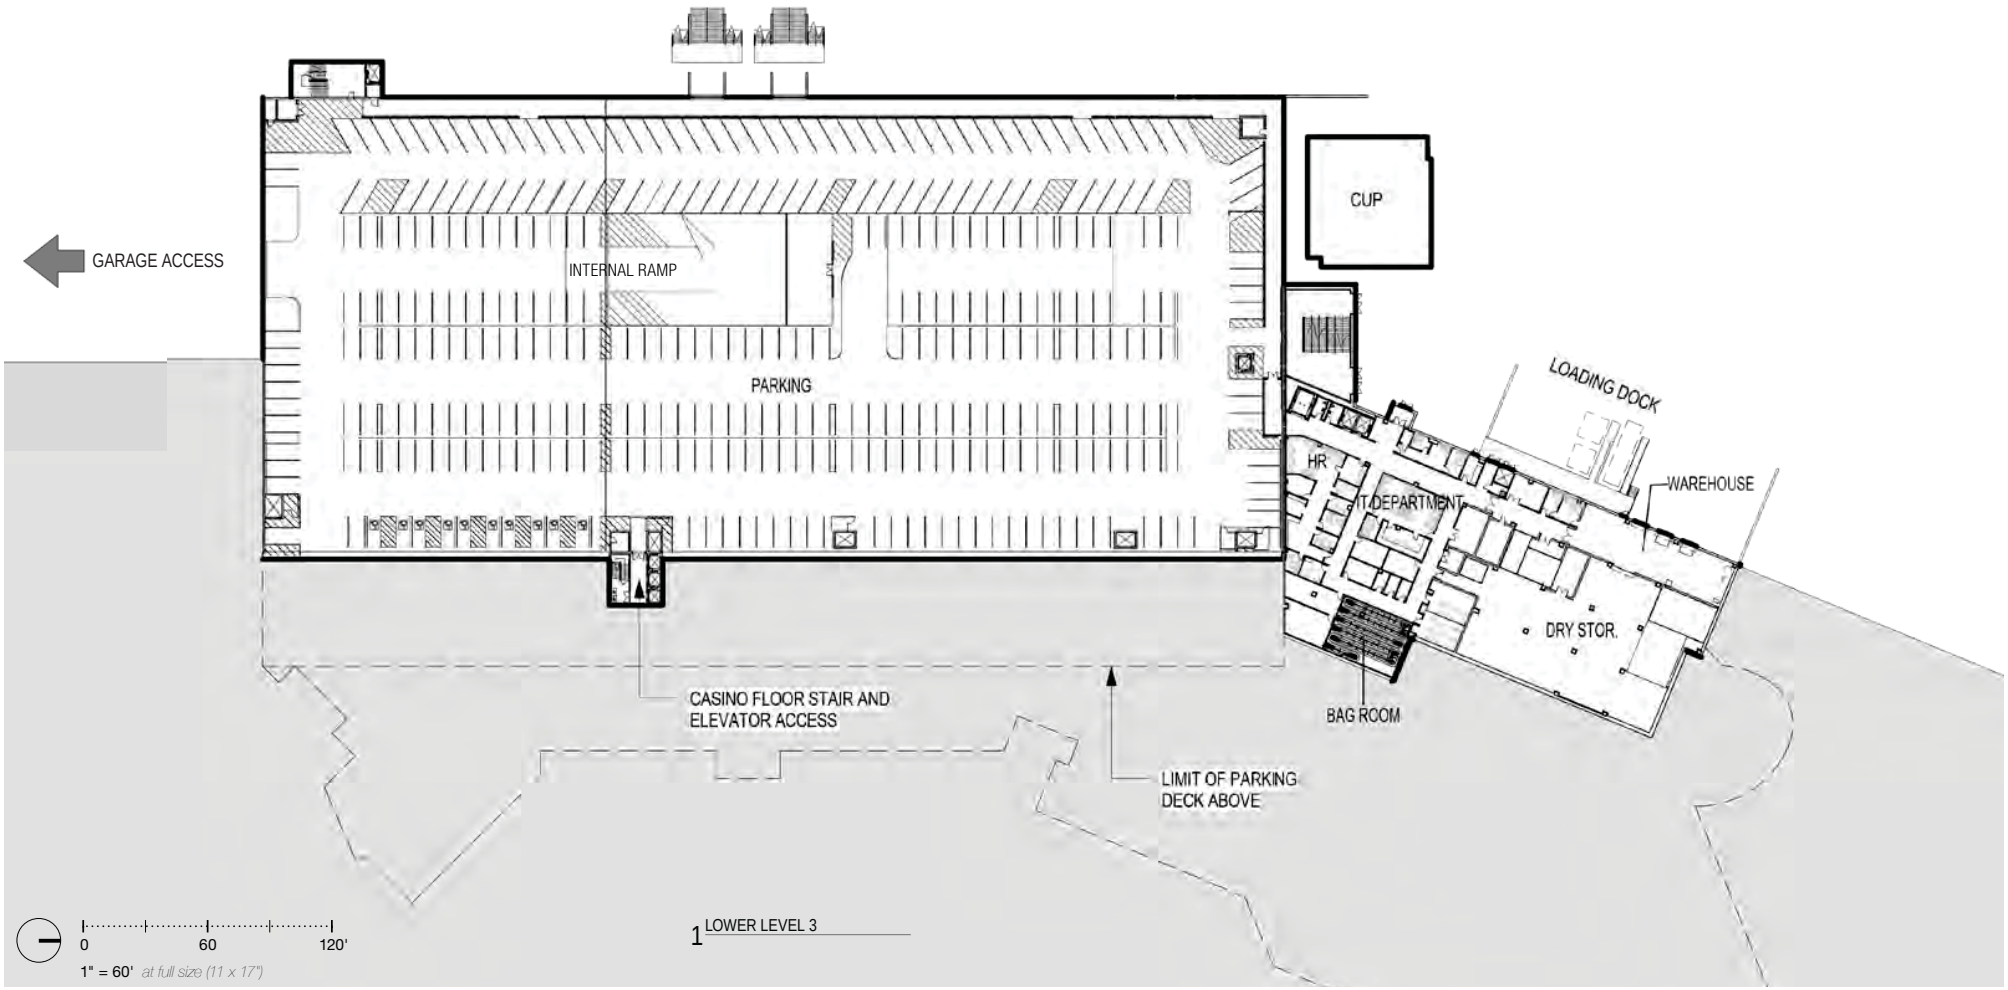

MONTREIGN
RESORT CASINO

GARAGE PLANS - ALTERNATIVE #1
3 of 3

ATTACHMENT VIII.C.5.a.-6-ALT-1